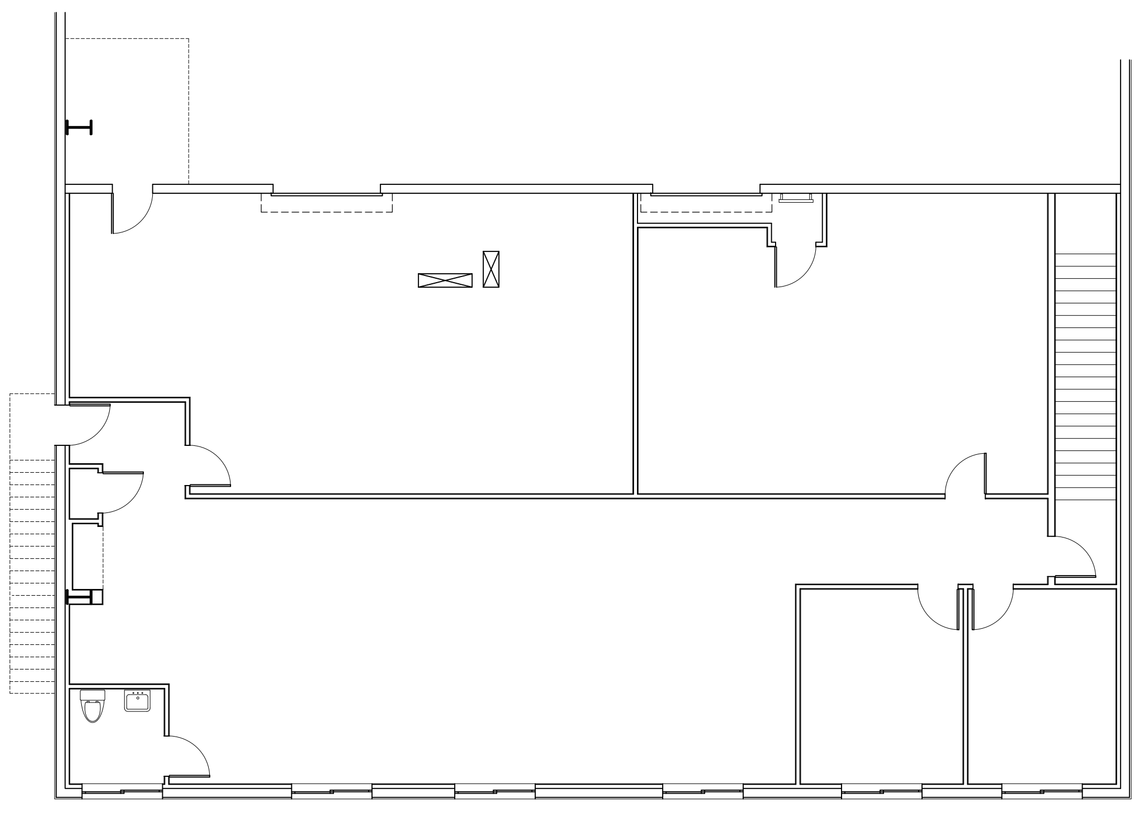

MEZZANINE PLAN

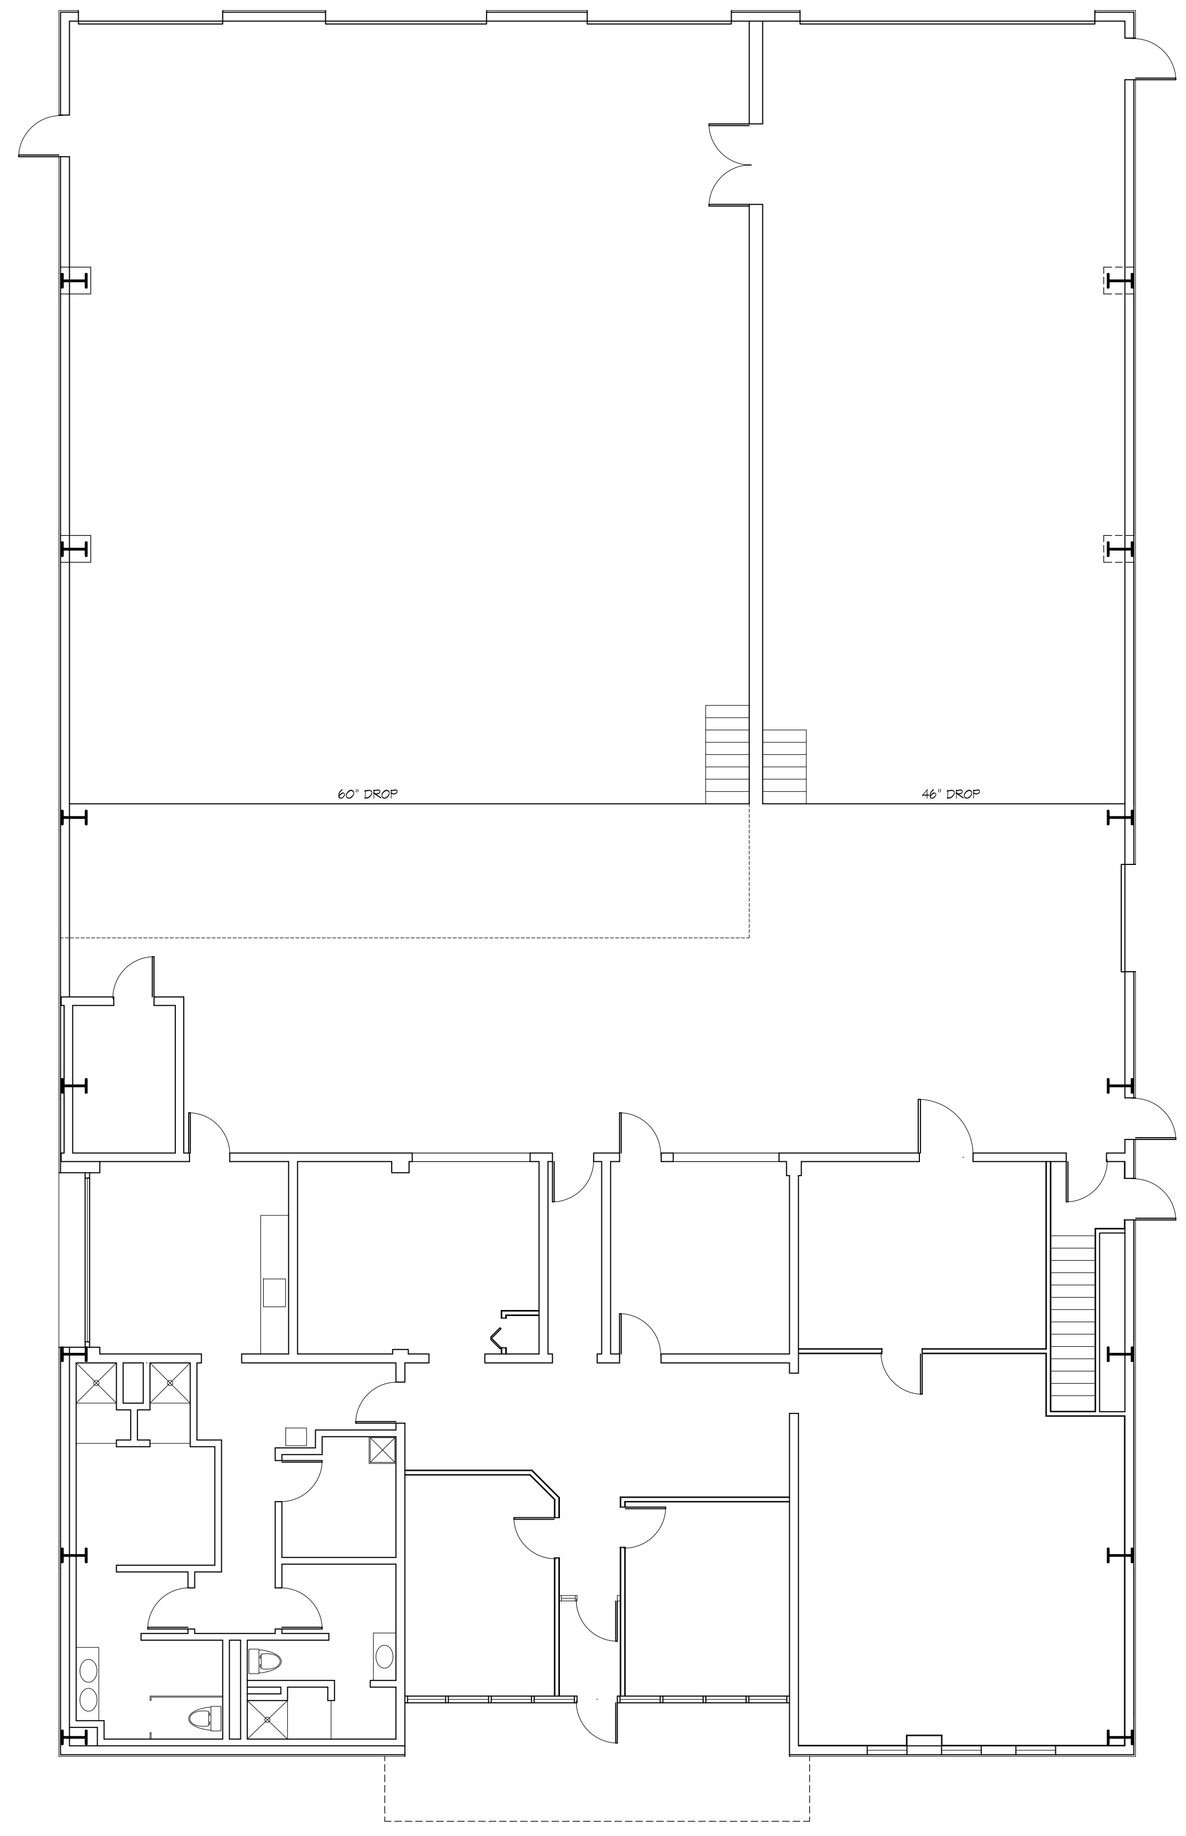

MAIN FLOOR PLAN

Date	Revision	Date	Revision

DATE: 08-03-11

SCALE: 1/8"=1'-0"

DRAWN BY: P. CARLSON

DRAWN BY:

Project Name:

808 HERCULES DRIVE

COLCHESTER, VERMONT

Sheet Title:

OVERALL FLOOR PLANS

Sheet Number:

A-1