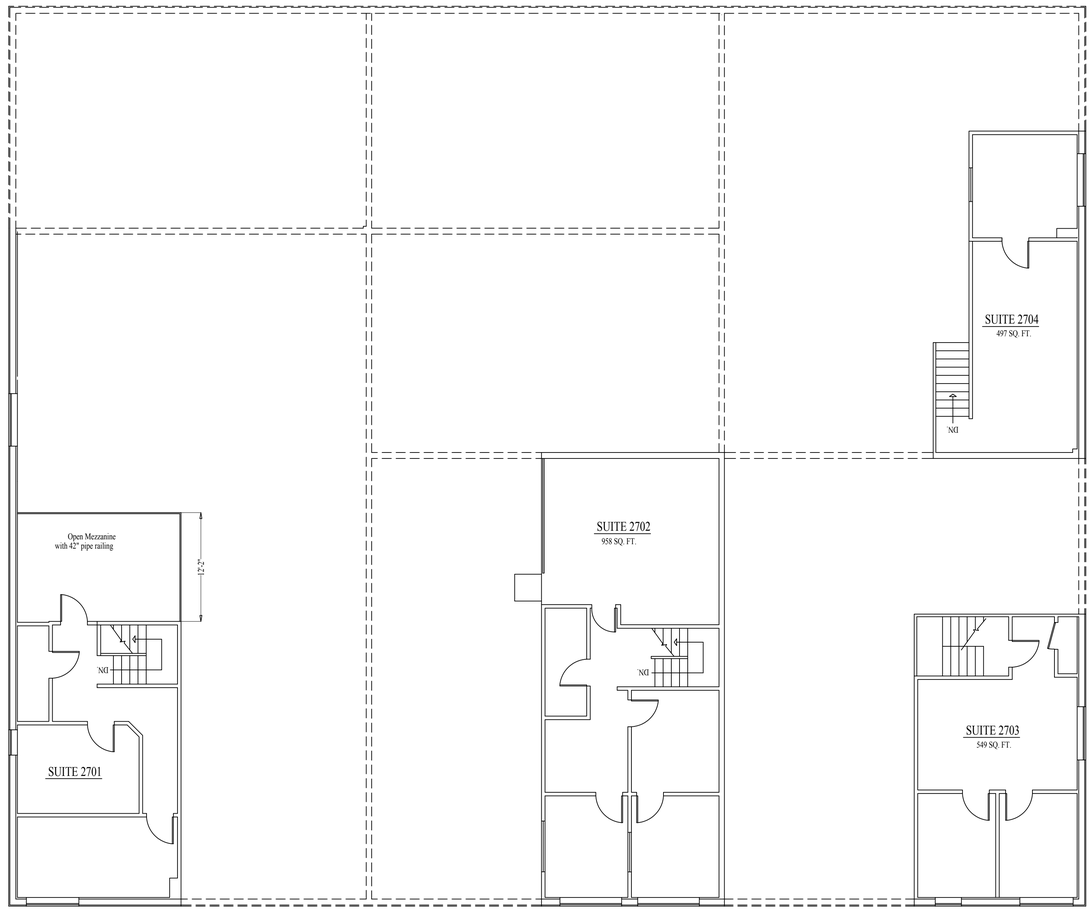

UPPER FLOOR AREAS

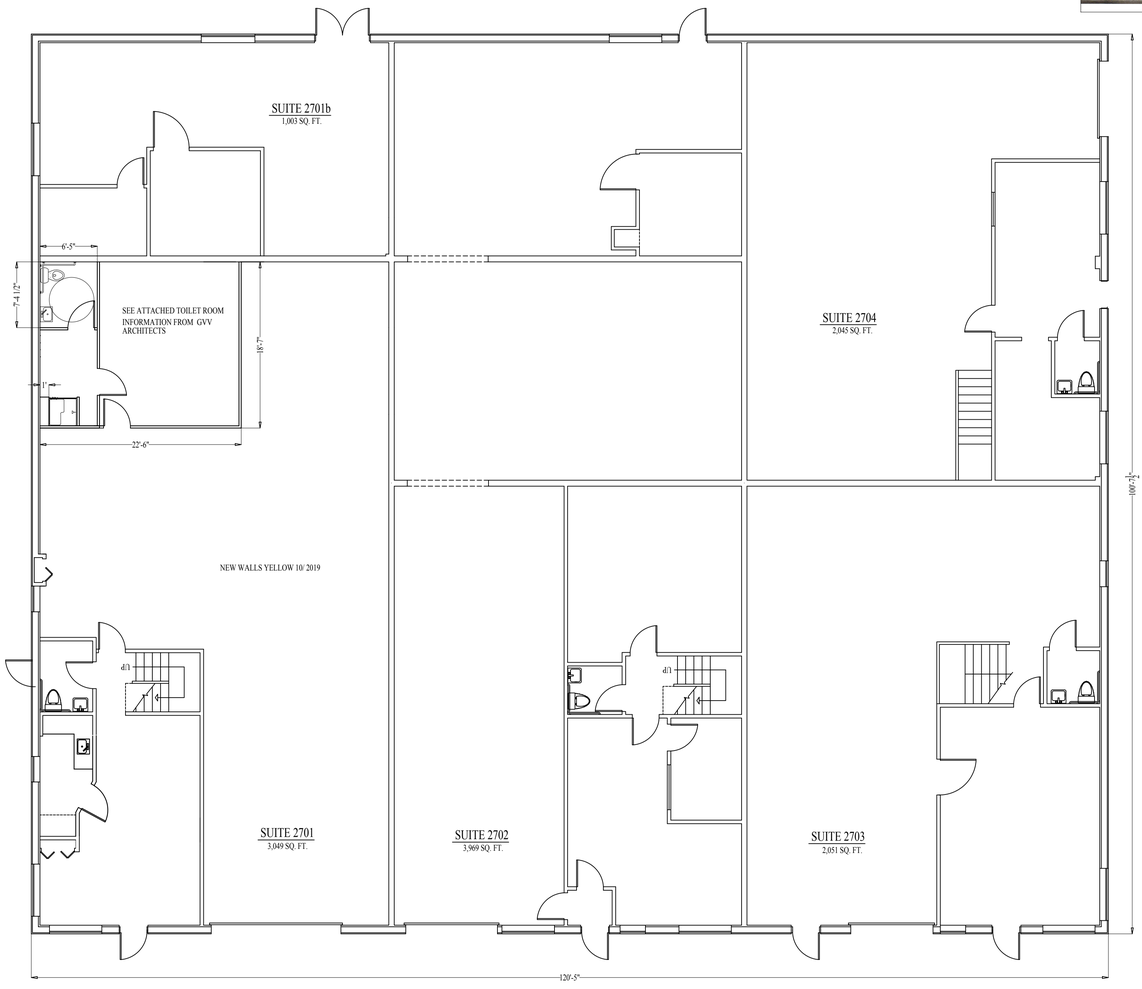

MAIN FLOOR PLAN

Walter M. Adams Jr.
Construction Consulting

wmavermont@comcast.net
802 878-2356 mobile 802 734-0428
60 Indian Brook Road
Essex Jct. VT 05452

Distribution

Use
- ☐ Sketch/Concept
- ☐ Preliminary
- ☐ Final Plan
- ☐ Permits
- ■ For Construction
- ☐ As Built

Revisions

Date	Revision

Owner's Name

TRI-D III LLC
PO Box 1
Winooski, VT
05404

Project Name

27 Berard Drive
So. Burlington
Vermont 05403

Sheet Title

Floor Plan

Dated: Oct. 10, 2019
Scale: 1/8"=1'-0"
Drawn: W. ADAMS

Sheet Number

A 100
Sheet 1 of 1

File Name